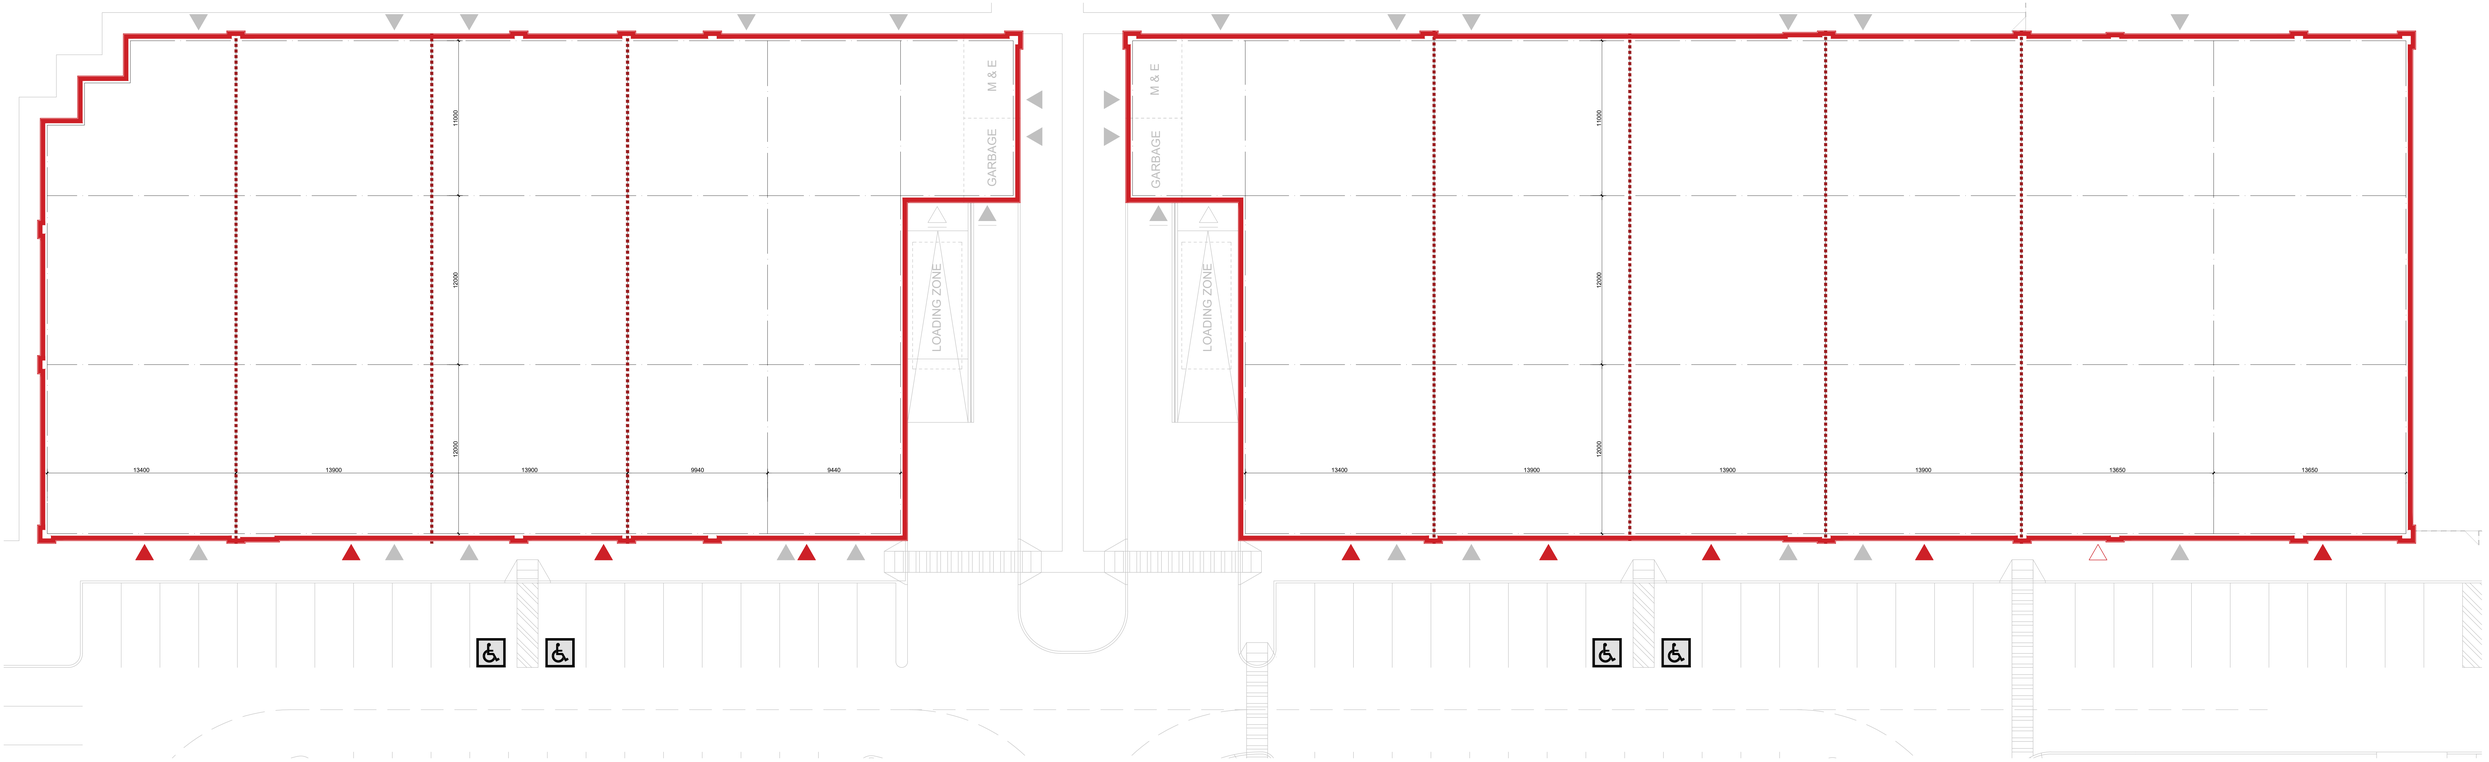

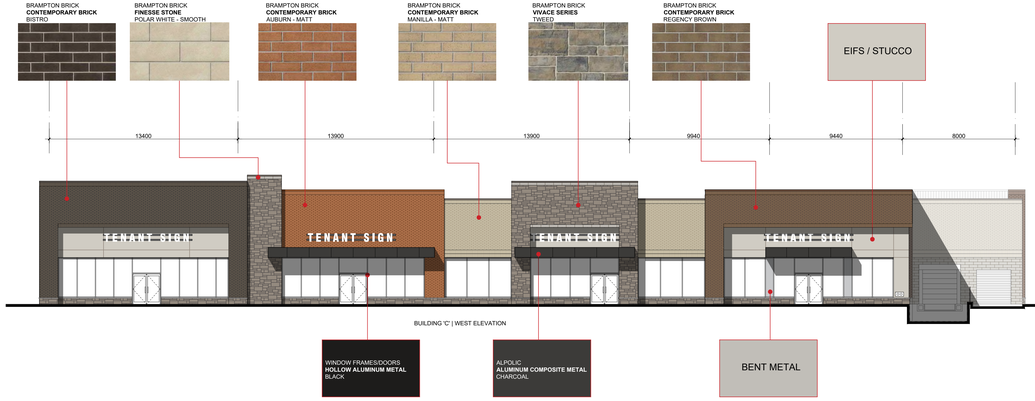

BUILDING 'C' | WEST ELEVATION

BUILDING 'D' | WEST ELEVATION