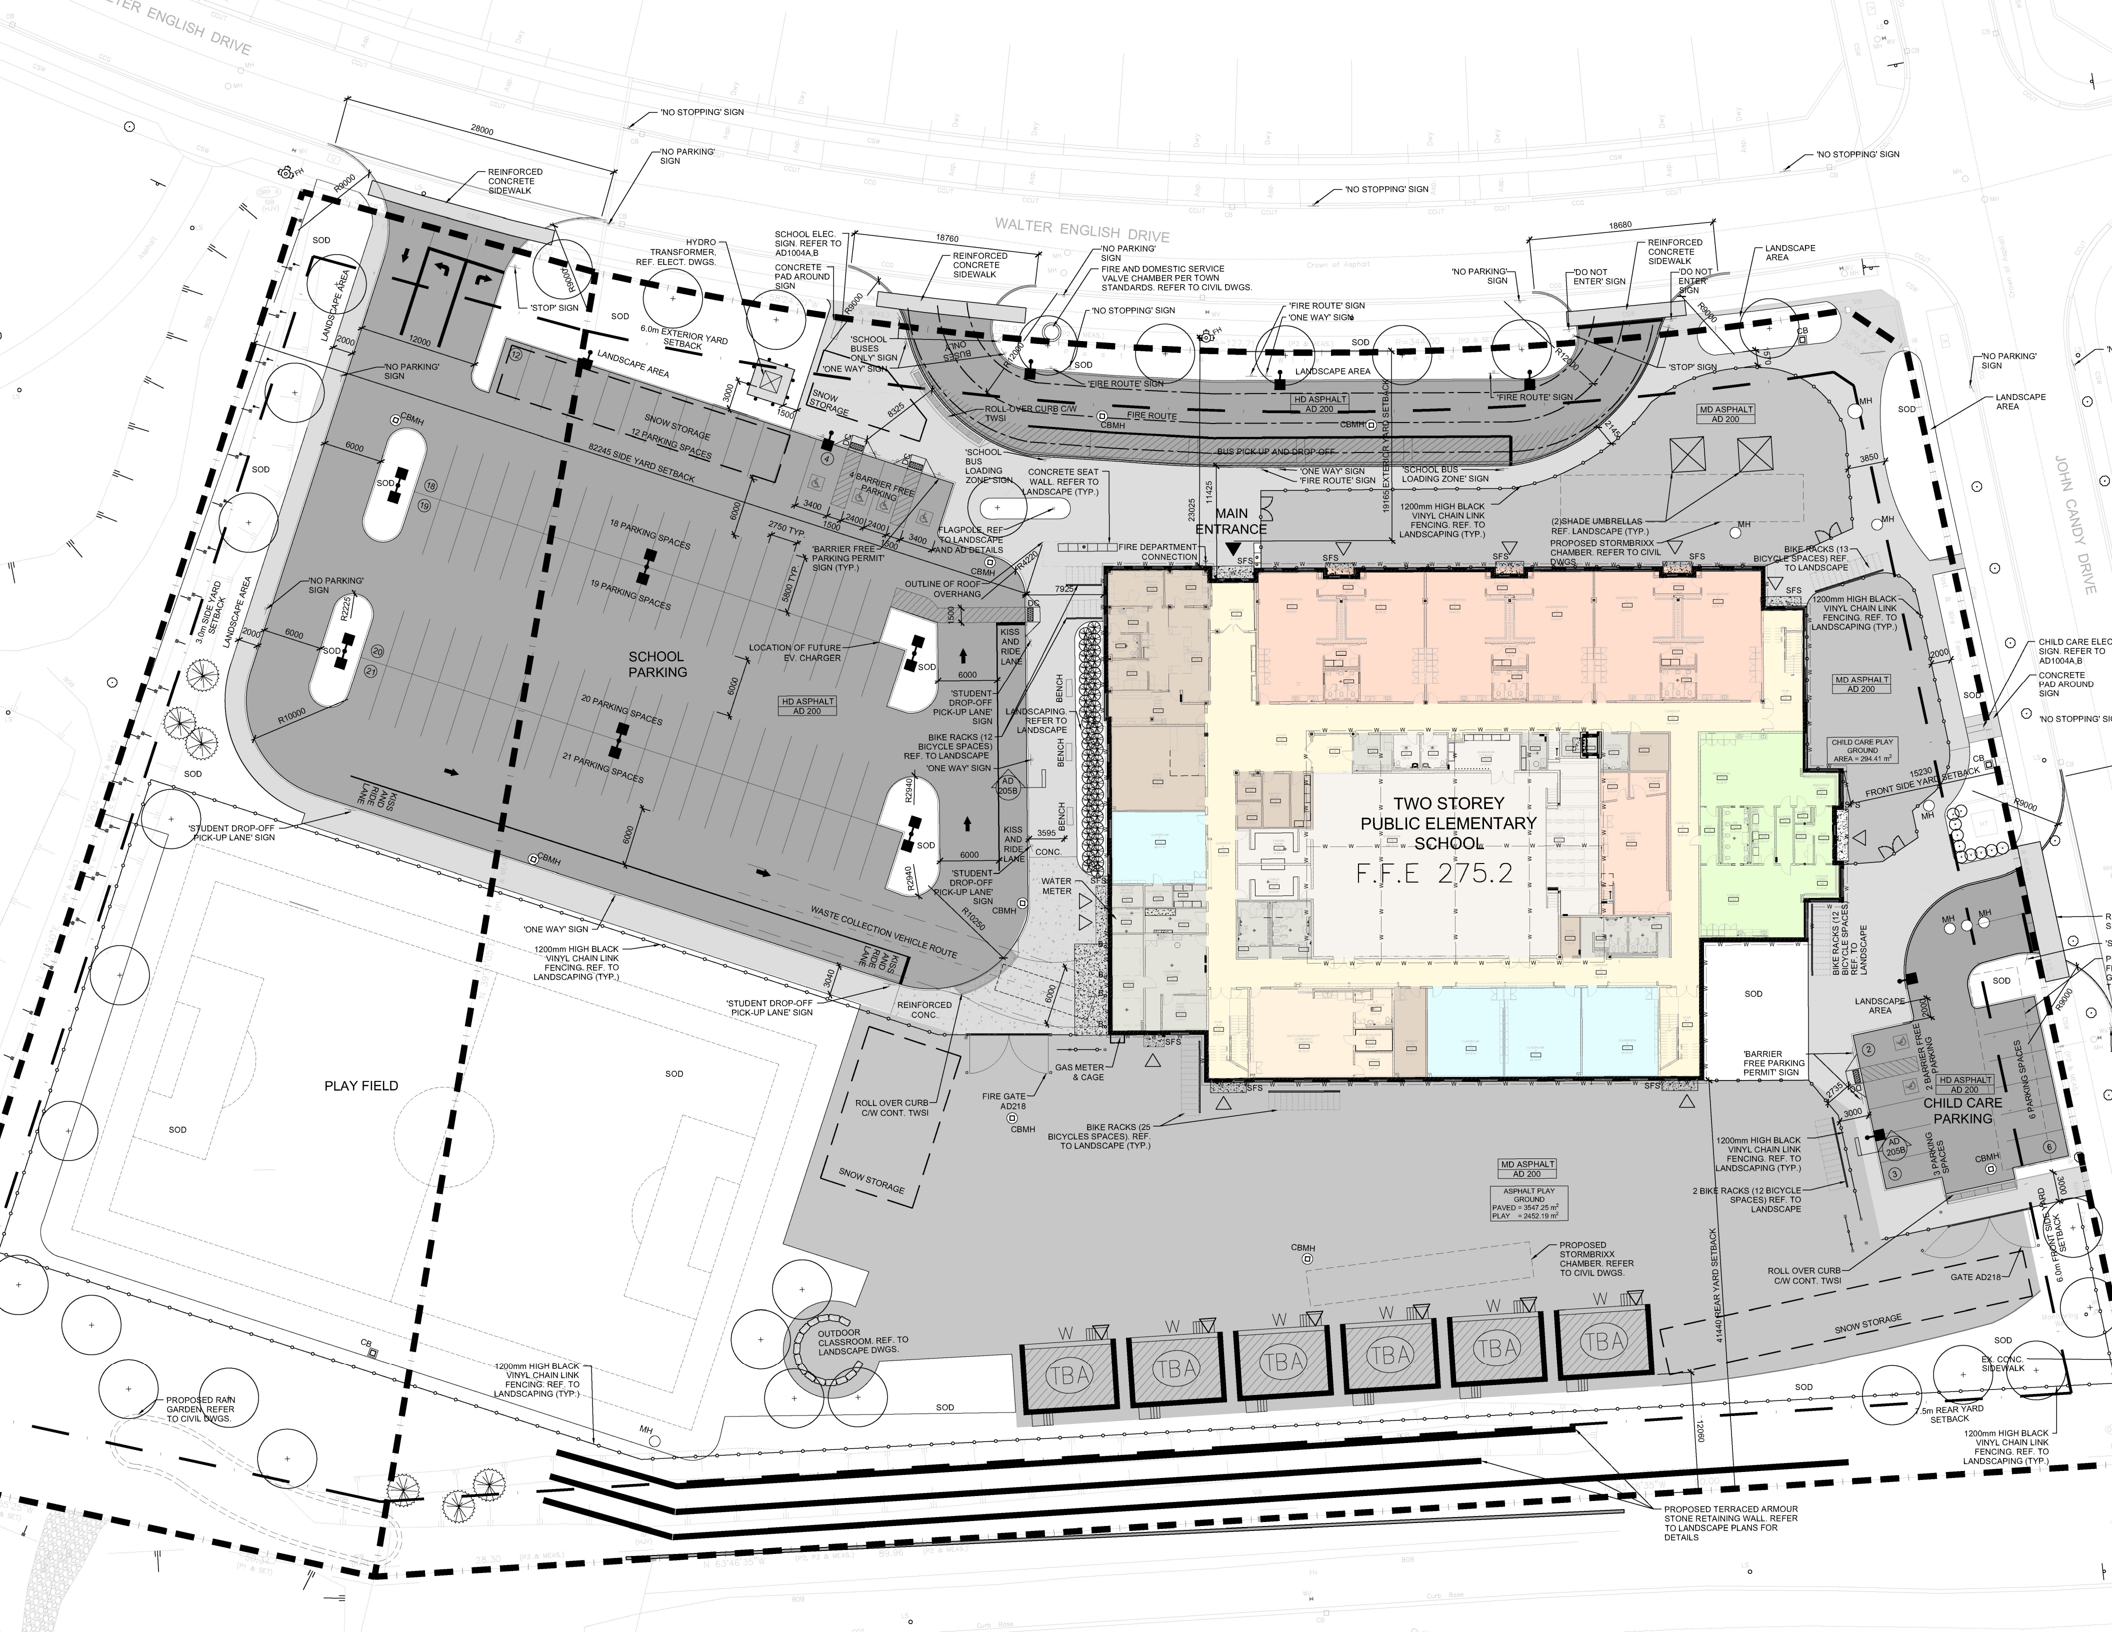
WALTER ENGLISH DRIVE
JOHN CANDY DRIVE
'NO STOPPING' SIGN
'NO PARKING' SIGN
REINFORCED CONCRETE SIDEWALK
HYDRO TRANSFORMER, REF. ELECT. DWGS.
SCHOOL ELEC. SIGN. REFER TO AD1004A,B
CONCRETE PAD AROUND SIGN
'NO PARKING' SIGN
FIRE AND DOMESTIC SERVICE VALVE CHAMBER PER TOWN STANDARDS. REFER TO CIVIL DWGS.
'FIRE ROUTE' SIGN
'ONE WAY' SIGN
'DO NOT ENTER' SIGN
LANDSCAPE AREA
'STOP' SIGN
6.0m EXTERIOR YARD SETBACK
'SCHOOL BUSES ONLY' SIGN
SNOW STORAGE
ROLL-OVER CURB C/W TWSI
FIRE ROUTE
BUS PICK-UP AND DROP-OFF
HD ASPHALT AD 200
MD ASPHALT AD 200
'SCHOOL BUS LOADING ZONE' SIGN
CONCRETE SEAT WALL. REFER TO LANDSCAPE (TYP.)
MAIN ENTRANCE
FIRE DEPARTMENT CONNECTION
1200mm HIGH BLACK VINYL CHAIN LINK FENCING. REF. TO LANDSCAPING (TYP.)
(2)SHADE UMBRELLAS REF. LANDSCAPE (TYP.)
PROPOSED STORMBRIXX CHAMBER. REFER TO CIVIL DWGS.
BIKE RACKS (13 BICYCLE SPACES) REF. TO LANDSCAPE
SCHOOL PARKING
12 PARKING SPACES
18 PARKING SPACES
19 PARKING SPACES
20 PARKING SPACES
21 PARKING SPACES
4 BARRIER FREE PARKING
82245 SIDE YARD SETBACK
'BARRIER FREE PARKING PERMIT' SIGN (TYP.)
FLAGPOLE. REF. TO LANDSCAPE AND AD DETAILS
OUTLINE OF ROOF OVERHANG
LOCATION OF FUTURE EV. CHARGER
KISS AND RIDE LANE
'STUDENT DROP-OFF PICK-UP LANE' SIGN
BIKE RACKS (12 BICYCLE SPACES) REF. TO LANDSCAPE
LANDSCAPING. REFER TO LANDSCAPE
BENCH
WATER METER
WASTE COLLECTION VEHICLE ROUTE
3.0m SIDE YARD SETBACK
TWO STOREY PUBLIC ELEMENTARY SCHOOL
F.F.E 275.2
CHILD CARE ELEC. SIGN. REFER TO AD1004A,B
CONCRETE PAD AROUND SIGN
CHILD CARE PLAY GROUND AREA = 294.41 m²
FRONT SIDE YARD SETBACK
BIKE RACKS (12 BICYCLE SPACES) REF. TO LANDSCAPE
'BARRIER FREE PARKING PERMIT' SIGN
CHILD CARE PARKING
2 BARRIER FREE PARKING
6 PARKING SPACES
3 PARKING SPACES
2 BIKE RACKS (12 BICYCLE SPACES) REF. TO LANDSCAPE
ROLL OVER CURB C/W CONT. TWSI
GATE AD218
6.0m FRONT SIDE YARD SETBACK
SNOW STORAGE
41440 REAR YARD SETBACK
PLAY FIELD
SOD
REINFORCED CONC.
GAS METER & CAGE
FIRE GATE AD218
BIKE RACKS (25 BICYCLES SPACES). REF. TO LANDSCAPE (TYP.)
ASPHALT PLAY GROUND PAVED = 3547.25 m² PLAY = 2452.19 m²
PROPOSED STORMBRIXX CHAMBER. REFER TO CIVIL DWGS.
OUTDOOR CLASSROOM. REF. TO LANDSCAPE DWGS.
TBA
PROPOSED RAIN GARDEN. REFER TO CIVIL DWGS.
EX. CONC. SIDEWALK
7.5m REAR YARD SETBACK
PROPOSED TERRACED ARMOUR STONE RETAINING WALL. REFER TO LANDSCAPE PLANS FOR DETAILS